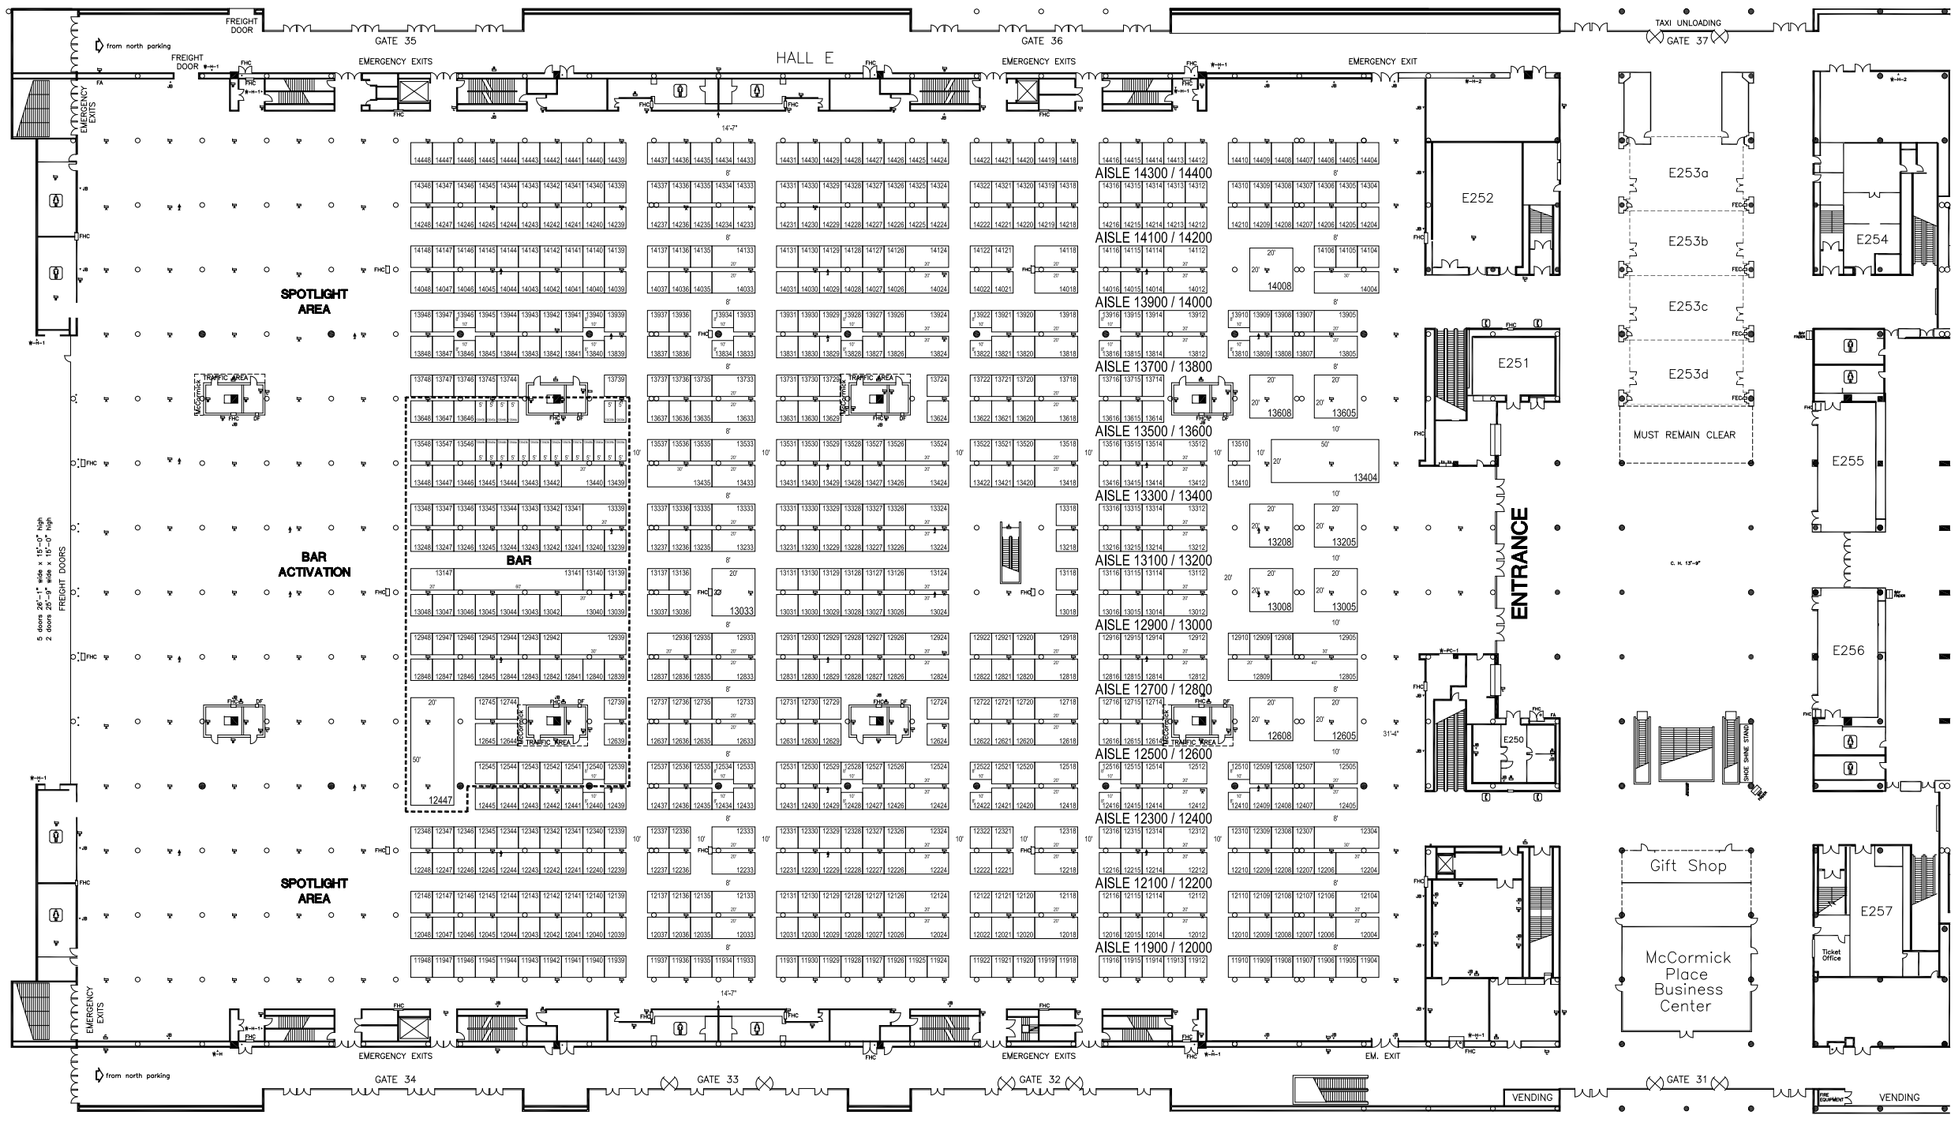

East Level 2 Inventory Including BAR

16% - 14,940 SqFt Rented
84% - 78,180 SqFt Available

Dimension	Size	Qty	SqFt	Rented	Available
5'x10'	50	20	1,000	0	20
8'x10'	80	26	2,080	0	26
10'x10'	100	649	64,900	35	614
10'x20'	200	83	16,600	21	62
10'x30'	300	5	1,500	4	1
10'x40'	400	1	400	1	0
20'x20'	400	9	3,600	9	0
20'x22'	440	1	440	1	0
10'x60'	600	1	600	1	0
20'x50'	1,000	2	2,000	1	1
Totals:		797	93,120	73	724

BAR Inventory

Dimension	Size	Qty	SqFt
10'x10'	100	71	7,100
10'x20'	200	4	800
10'x30'	300	1	300
10'x60'	600	1	600
5'x10'	50	20	1,000
8'x10'	80	1	80
Totals:		98	9,880

National Restaurant Association Show

May 16 - 19, 2020

McCormick Place Lakeside Center, Level 2 - Hall E

SUBJECT TO FIRE MARSHAL APPROVAL

BUILDING LEGEND

HALL E1 UTILITIES

ELECTRICAL PORTS
- A (6) 120V 15AMP RECP
  (1) 208V 60AMP RECP
  (6) TELEPHONE JACKS
  ALL 480V POWER MUST COME FROM OVERHEAD
  3 ~ 120V, SINGLE, 15AMP
- B DUPLEX RECEPTACLE, 20A, 120V, 1078#
- C DUPLEX 20A, 120V, 3 WIRE TWISTLOCK RECEPTACLE AND SINGLE 30A, 208V ~ 1Ø 3 WIRE TWISTLOCK RECEPTACLE

▲ PLUMBING PORTS
- 1 1" COLD WATER, 1" HOT WATER, 2" DRAIN (6" ABOVE FINISHED FLOOR)
- 2 1" DOMESTIC WATER 60 PSI (35 G.P.M.)
  1" COMPRESSED AIR 100 PSI (180 C.F.M.)
  4" DRAIN AT FLOOR
  1" NATURAL GAS 1 PSI (27" W.C.)

CEILING HEIGHT = 15'
FLOOR LOAD IS 150 # PER SQ.FT.
DF DRINKING FOUNTAIN
FA FIRE ALARM
FHC FIRE HOSE CABINET (MUST BE KEPT CLEAR)
FEC FIRE EXTINGUISHER CABINET
✳ INDICATES LAST IN/FIRST OUT

COLUMN LEGEND

COLUMNS ARE ON 30' CENTERS

- 36" DIAMETER COLUMN
- 28" DIAMETER COLUMN
- 60" SPAN FOR DOUBLE COLUMNS

ISOMETRIC COLUMN DETAIL

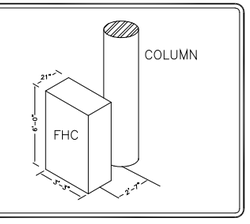

BOOTH COUNT

FLOOR PLAN INFORMATION

Show: National Restaurant Assn. 2020		
Date Of Show: May 16 - 19, 2020		
Facility: McCormick Place Lakeside Center		
Portion Of Facility/Hall: Hall E		
City: Chicago, IL		
Show Number:		
Aisle Size Unless Noted: 10'	Drawn By: Lisa Pizzato	
Booth Size Unless Noted: 10x10	SE/AE: J.Loveless/B.Chalupa	
Outline: z-mccorm-e1.dwg		
File: nra1-2005-mccorm-e1.dwg		
Initial: 03-22-19 LP	Rev:	Rev:
Rev: 03-25-19 LP	Rev:	Rev:
Rev: 04-26-19 LP	Rev:	Rev:
Rev: 05-06-19 LP	Rev:	Rev:
Rev:	Rev:	Rev:
Rev:	Rev:	Rev:
Rev:	Rev:	Rev:

GES

COPYRIGHT © BY GLOBAL EXPERIENCE SPECIALISTS. ALL RIGHTS RESERVED. NO PART OF THIS PUBLICATION MAY BE REPRODUCED, STORED IN ANY RETRIEVAL SYSTEM, OR TRANSMITTED IN ANY FORM OR BY ANY MEANS – ELECTRONIC, MECHANICAL, PHOTOCOPYING, RECORDING, OR OTHERWISE – WITHOUT EXPRESS WRITTEN CONSENT OF GLOBAL EXPERIENCE SPECIALISTS.

EVERY EFFORT HAS BEEN MADE TO INSURE THE ACCURACY OF ALL INFORMATION CONTAINED ON THIS FLOOR PLAN. HOWEVER, NO WARRANTIES, EITHER EXPRESSED OR IMPLIED, ARE MADE WITH RESPECT TO THIS FLOOR PLAN. IF THE LOCATION OF BUILDING COLUMNS, UTILITIES, OR OTHER ARCHITECTURAL COMPONENTS OF THE FACILITY IS A CONSIDERATION IN THE CONSTRUCTION OR USAGE OF AN EXHIBIT, IT IS THE SOLE RESPONSIBILITY OF THE EXHIBITOR TO PHYSICALLY INSPECT THE FACILITY TO VERIFY ALL DIMENSIONS AND LOCATIONS.

CONFIDENTIAL PROPERTY OF GES SEE ABOVE

Date Plotted : 7-08-2019 - 5:33pm Plotted By : PIZZAL